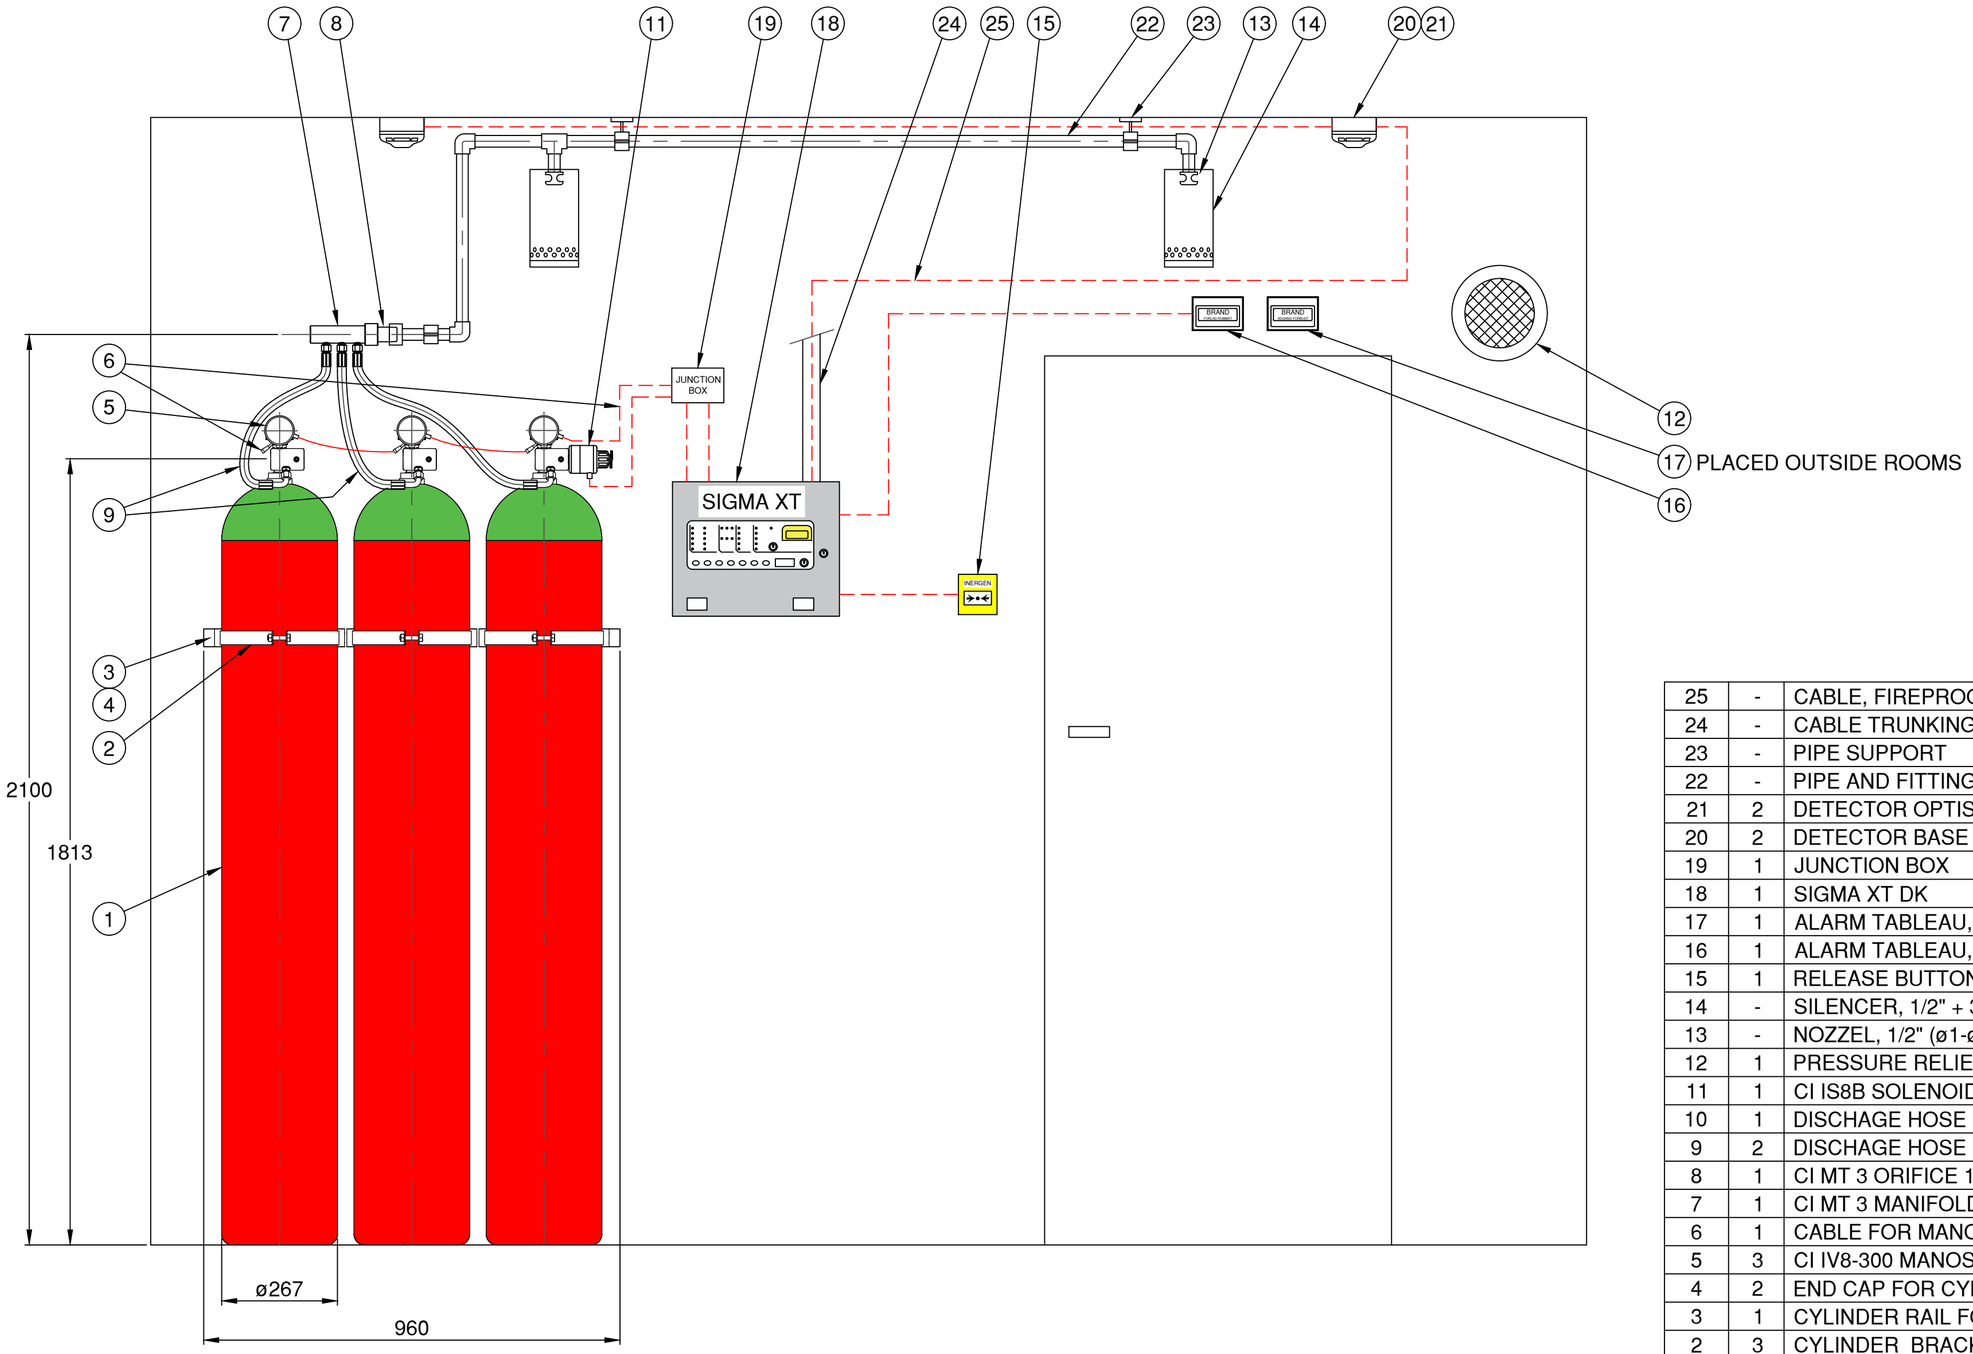

POS.	QTY.	DESCRIPTION	ITEM NO.
25	-	CABLE, FIREPROOF	101180/81
24	-	CABLE TRUNKING	603064/70
23	-	PIPE SUPPORT	
22	-	PIPE AND FITTINGS	
21	2	DETECTOR OPTISK ECO1003	540210
20	2	DETECTOR BASE ECO1000DB	540200
19	1	JUNCTION BOX	540351
18	1	SIGMA XT DK	540000
17	1	ALARM TABLEAU, "NO ENTRANCE"	406124
16	1	ALARM TABLEAU, "LEAVE ROOM"	406123
15	1	RELEASE BUTTON, EN54 YELLOW	407310
14	-	SILENCER, 1/2" + 3/4" + 1"	210135/36/38
13	-	NOZZEL, 1/2" (ø1-ø3mm) +1/2"+3/4"+1"+1 1/4"	210203/4/6/8/10
12	1	PRESSURE RELIEF DAMPER	30272X
11	1	CI IS8B SOLENOID AND MANUEL	305451
10	1	DISCHAGE HOSE DN10-400, 1,0m	303104
9	2	DISCHAGE HOSE DN10-400, 0,5m	303102
8	1	CI MT 3 ORIFICE 1"	305730-8
7	1	CI MT 3 MANIFOLD	305703
6	1	CABLE FOR MANOSWICHT + END RESISTANCE	540360
5	3	CI IV8-300 MANOSWITCH	305410
4	2	END CAP FOR CYLINDER RAIL	400121
3	1	CYLINDER RAIL FOR 3 x 80 LTR. 960mm	400303
2	3	CYLINDER BRACKET SET FOR 80 L. CYL.	400109
1	3	CYLINDER 80-300 BAR M25 EU	200624

Rev.	Date	Description	Sign.	Approved
2	26.07.22	UPDATED	JEMOL	BH
1	21.12.21	FIRST ISSUE	JEMOL	JEPA

Location

Address

System

INERGEN 300 BAR SYSTEM
3 x 80 L. CYLINDER
GA DRAWING, ENG

Project

Comments

FIRE EATER
Vølundsvej 17 | DK 3400 Hillerød
Tel: +45 7022 2769 | info@fire-eater.dk

Scale 1:10

Drawing no 3x80 L 300 INERGEN SYSTEM + DET.

File name